© COPYRIGHT - AMI CONSULTING ENGINEERS P.A. - 2006

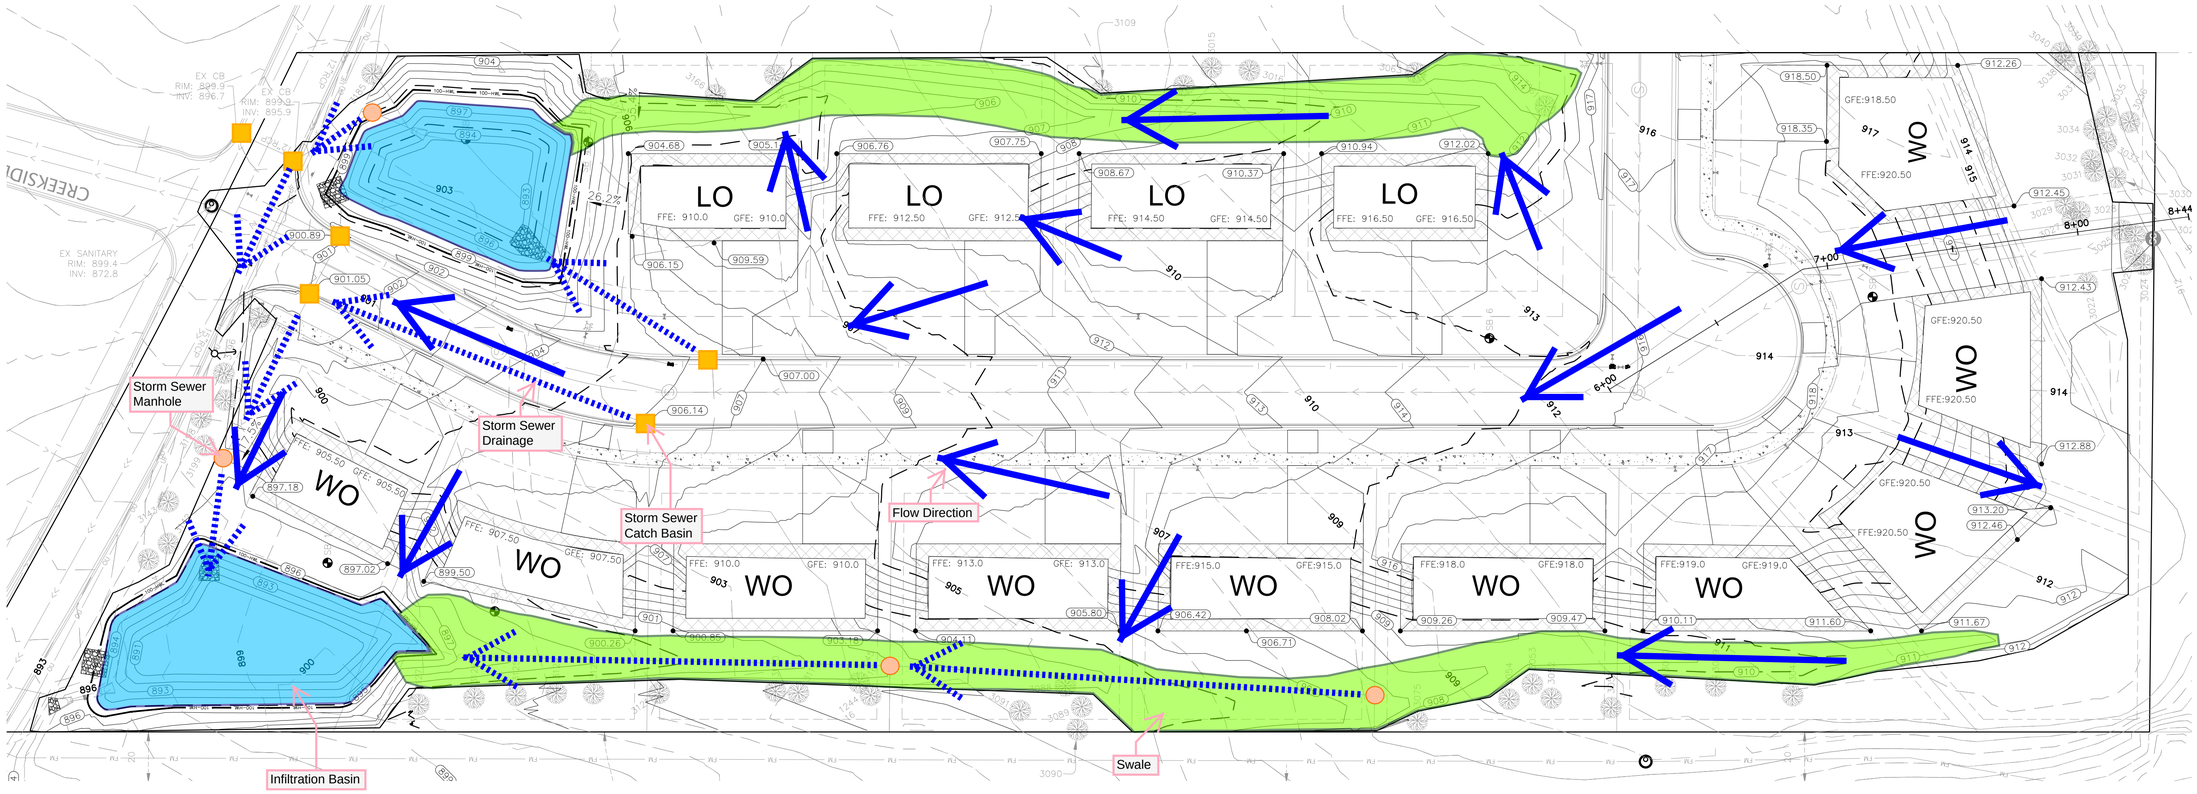

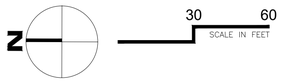

GRADING LEGEND:

- MANHOLE
- CATCHBASIN
- APRON
- FLOW ARROW
- SPOT ELEVATION
- PROPOSED MINOR CONTOUR
- PROPOSED MAJOR CONTOUR
- EXISTING MINOR CONTOUR
- EXISTING MAJOR CONTOUR
- CONSTRUCTION LIMITS

Know what's **below.**
Call before you dig.

STATE LAW: 48 HOURS BEFORE EXCAVATING OR DEMOLISHING BUILDINGS, CALL 811 FOR FIELD LOCATION OF UNDERGROUND UTILITY LINES. THIS SERVICE LOCATES UTILITY OWNED LINES BUT NOT PRIVATE LINES.

THE LOCATIONS OF UNDERGROUND UTILITIES ARE SHOWN IN AN APPROXIMATE WAY ONLY AND HAVE NOT BEEN INDEPENDENTLY VERIFIED. THE EXACT LOCATION OF ALL UTILITIES (PUBLIC AND PRIVATE) MUST BE DETERMINED BEFORE COMMENCING WORK.

AMI
Consulting Engineers P.A.
3640 TALMAGE CIR. VADNAIS HEIGHTS
651.337.9259 - amiengineers.com
SUPERIOR - IRON RANGE

I HEREBY CERTIFY THAT THIS PLAN, SPECIFICATION, OR REPORT WAS PREPARED BY ME OR UNDER MY DIRECT SUPERVISION AND THAT I AM A DULY LICENSED PROFESSIONAL ENGINEER UNDER THE LAWS OF THE STATE OF MINNESOTA.

NOT FOR PRELIMINARY CONSTRUCTION

STEVEN GERLACH

SIGNATURE:

DATE: 05/10/2018

LIC. NO. 47594

DATE:	REV:	DESCRIPTION	REV. BY:

WESTRIDGE
WESTRIDGE DEVELOPMENT, LLC
12991 BOUTWELL ROAD
STILLWATER, MN

GRADING PLAN

JOB No: 171268
DATE: 05/10/2018
DRAWN BY: CJO
DESIGNED BY: SEG

SHEET:
C3.0

8/17/2017 8:31 AM z:\2017\171268 creekside crossing (stillwater)_CAD\171268-GRAD.dwg